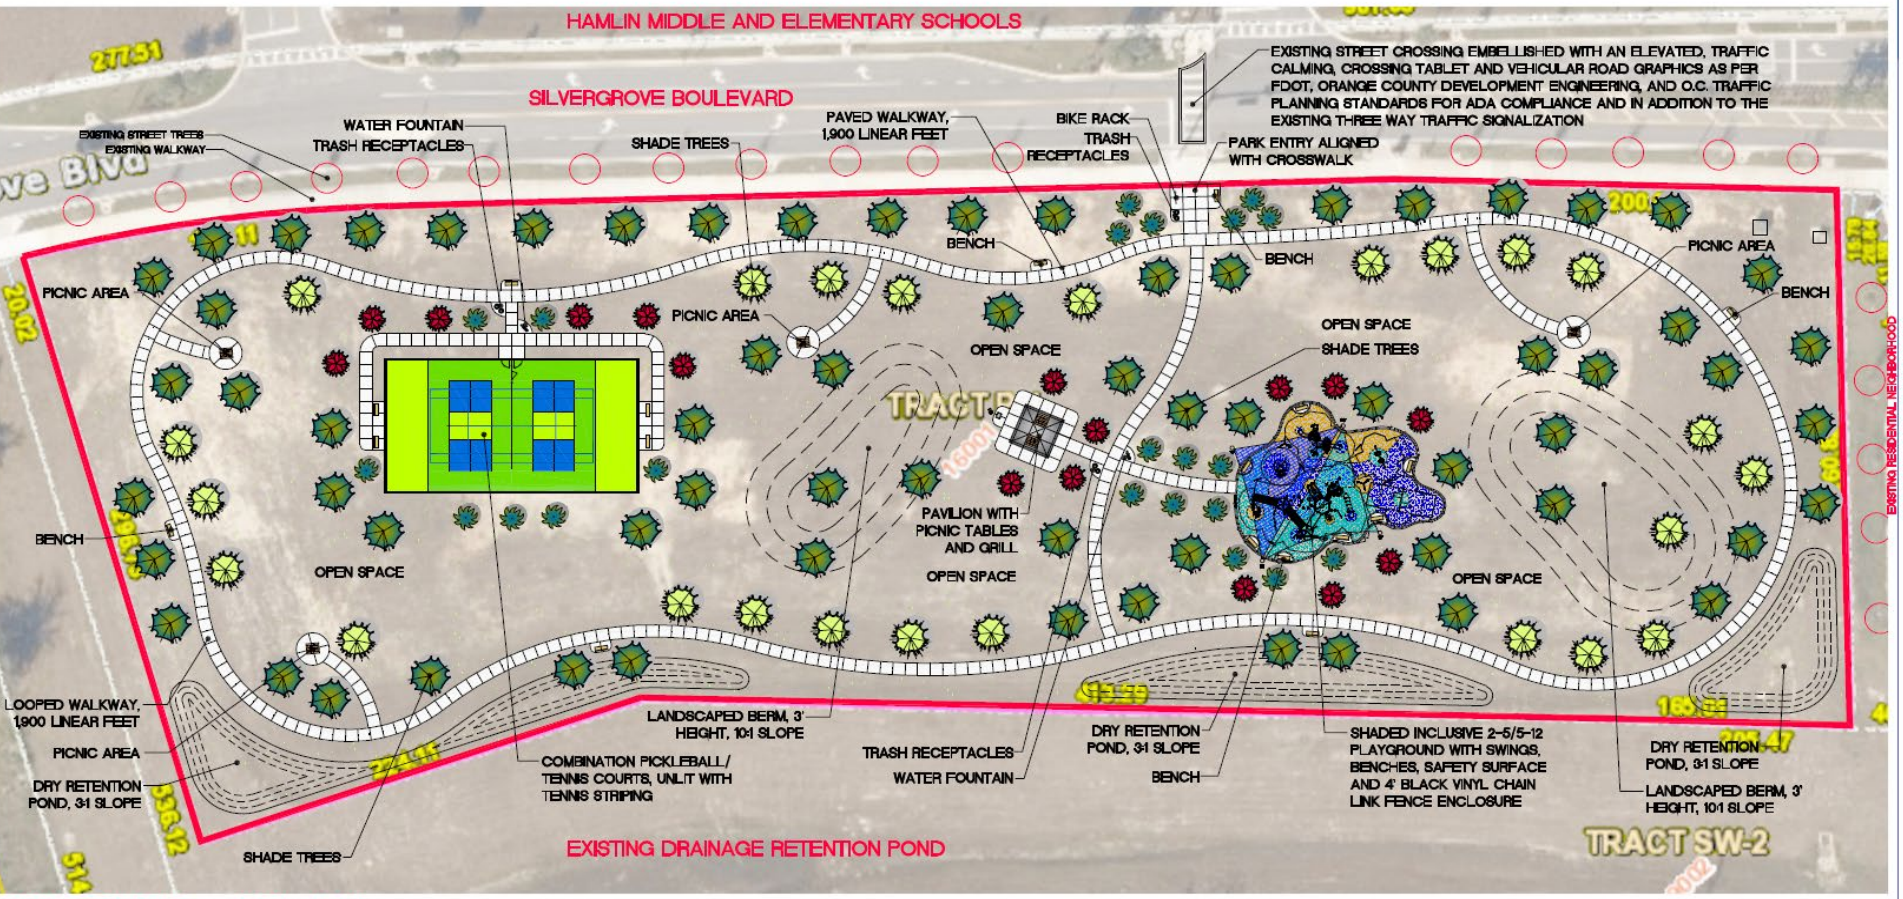

MASTER PLAN

PAVED WALKWAY | PLAYGROUND (2-5 / 5-12) | PICNIC PAVILION | PICKLEBALL COURTS | SITE FURNITURE

MASTER PLAN COMPONENTS

SILVERLEAF NEIGHBORHOOD PARK

NOTE:
THIS MASTER PLAN IS CONCEPTUAL IN NATURE AND SUBJECT TO CHANGE DUE TO PARKS DIVISION PROGRAM BUDGET AND CONSTRUCTION COSTS

N

0 10' 20' 30' 40' 60' 80' 100' FEET

ORANGE COUNTY PARKS & RECREATION

SILVERGROVE BOULEVARD, WINTER GARDEN, FLORIDA 34787 PARCEL ID:19-23-27-8140-16-001 (TOTAL 4.999 ACRES)

NORTH SCALE: 1" = 20'-0" PAGE 1 OF 1

MAY 21, 2025 FOR COMMUNITY MEETING 2